

Kensington Gardens Square, London

W2

£2,275,000

SOMMERVILLE FLURY

Kensington Gardens Square, London, W2

An impressive three bedroom apartment with private entrance, grand double reception room, private courtyard and communal gardens access. Looking over a beautiful and tranquil private garden, this Grade II listed, white stucco fronted building has been meticulously refurbished to the highest specification

Council Tax Band :- tbc

Tenure::-Share of Freehold

- Elegant Double Reception Room
- High ceilings
- Period Features
- Three Bedrooms
- Three bathrooms (two en suite)
- Patio and Terrace
- Own Entrance on Raised Ground Floor
- Share of Freehold + Lease c.970 years remaining
- White Stucco Front Period Building








SOMMERVILLE FLURY





FORMA Y ESPACIO 03



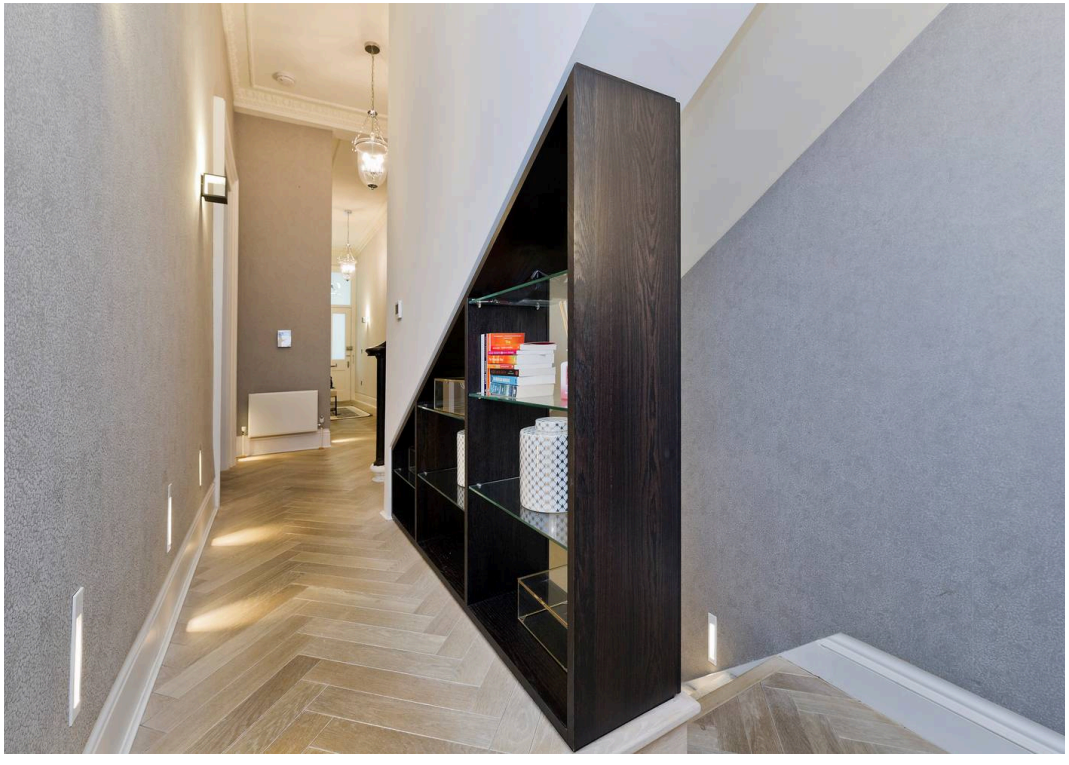


Kensington Gardens Square, W2

Approx. Gross Internal Area
152 sq m / 1636 sq ft

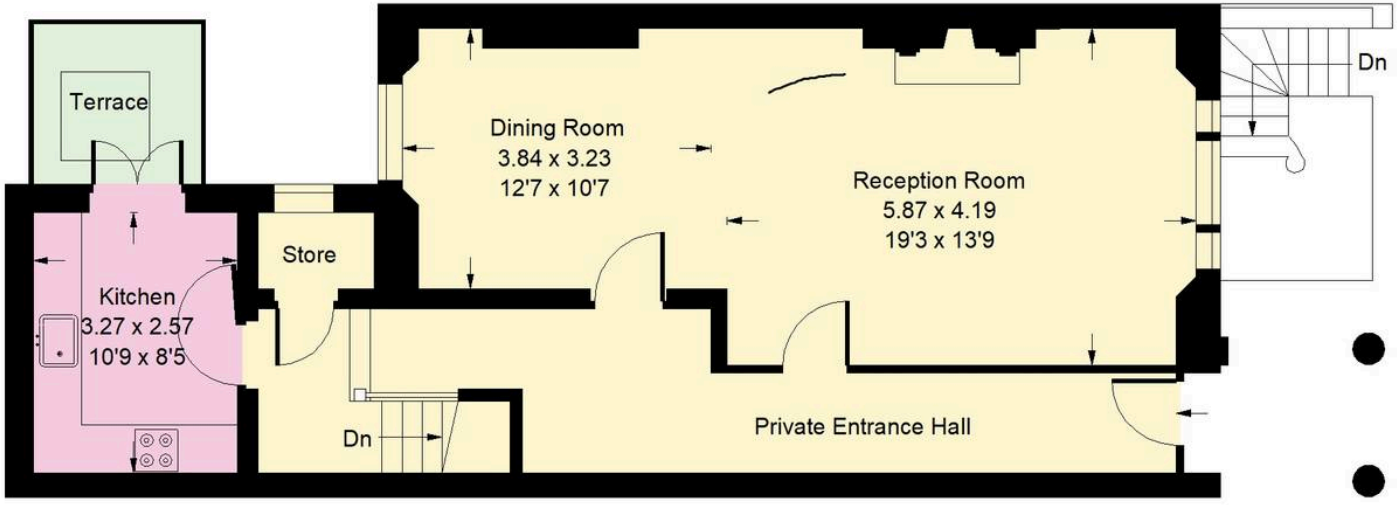

Ground Floor

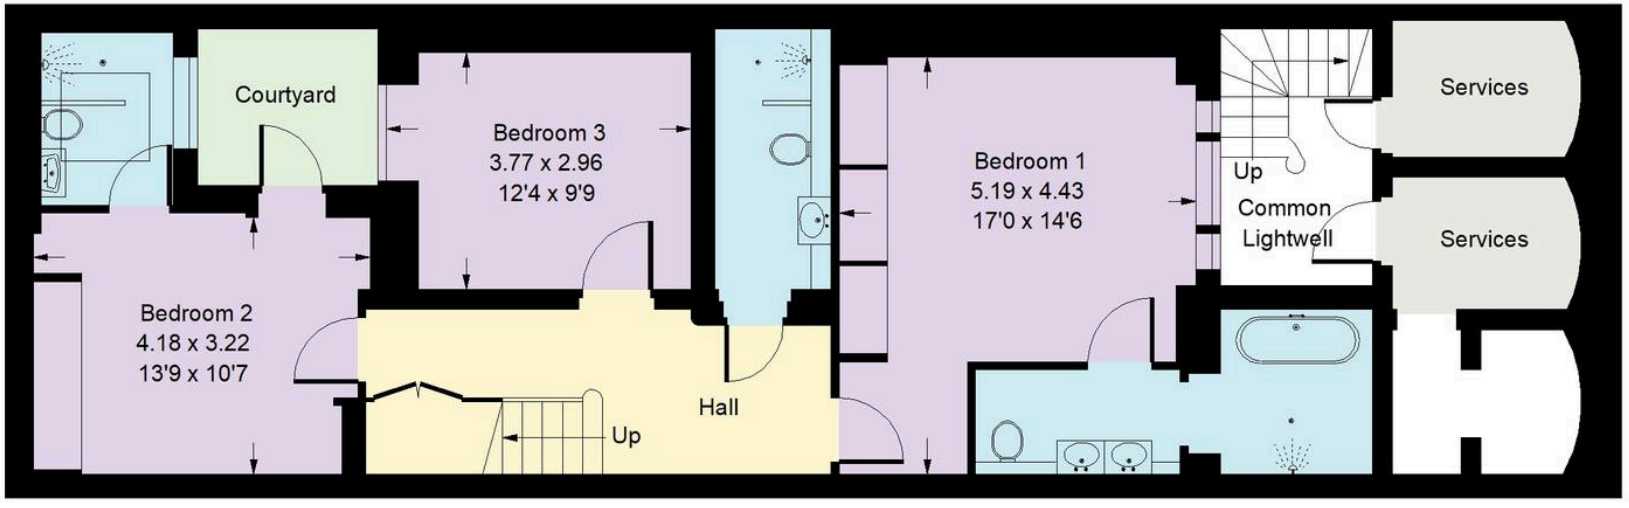

Lower Ground Floor

SOMMERVILLE FLURY

Whilst every attempt has been made to ensure the accuracy of the floor plan, measurements are approximate and not to scale.
No guarantee is given on the total square footage of the property quoted on the plan. Figures given are for guidance.
Plan is for illustration purposes only, not to be used for valuations.

SOMMERVILLE FLURY

21 Ellis Street, Knightsbridge, London, SW1X 9AL t:- +44(0)20 3479 5314

e:-info@sommervilleflury.com